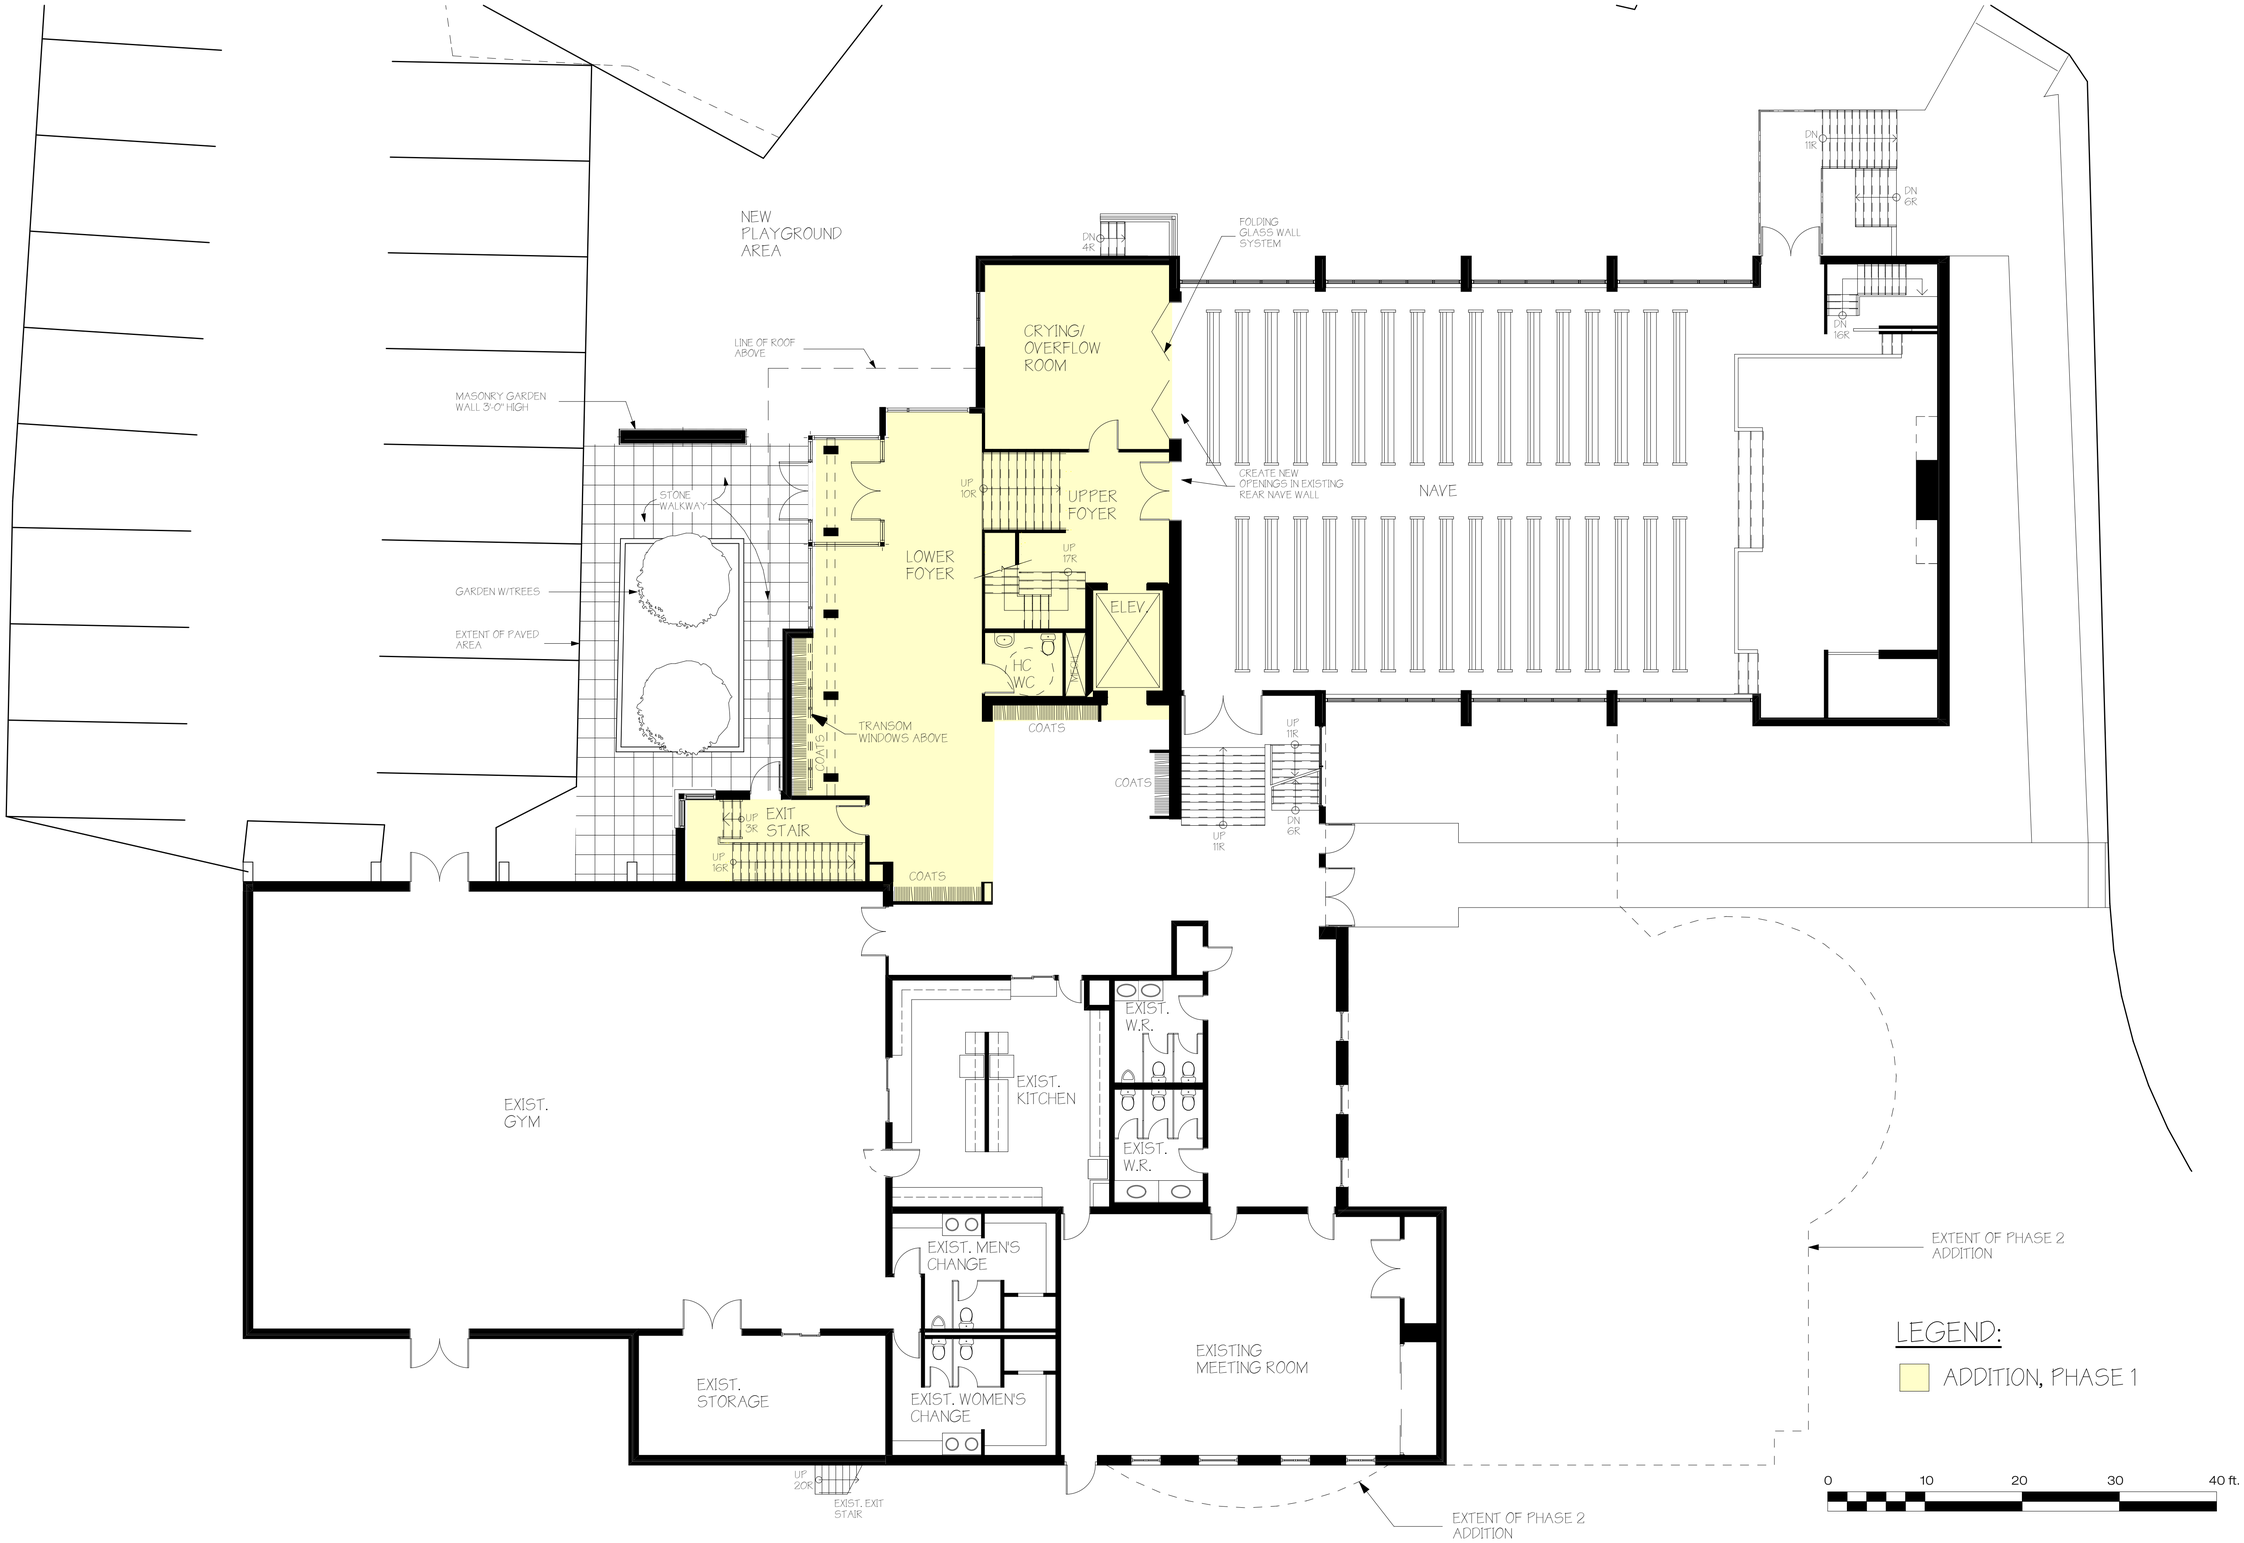

CONCEPTS FOR THE TRANSFORMATION OF

MAPLE GROVE UNITED CHURCH

OCTOBER 5, 2008

GROUND FLOOR

JOHN WILLMOTT ARCHITECT, INC.